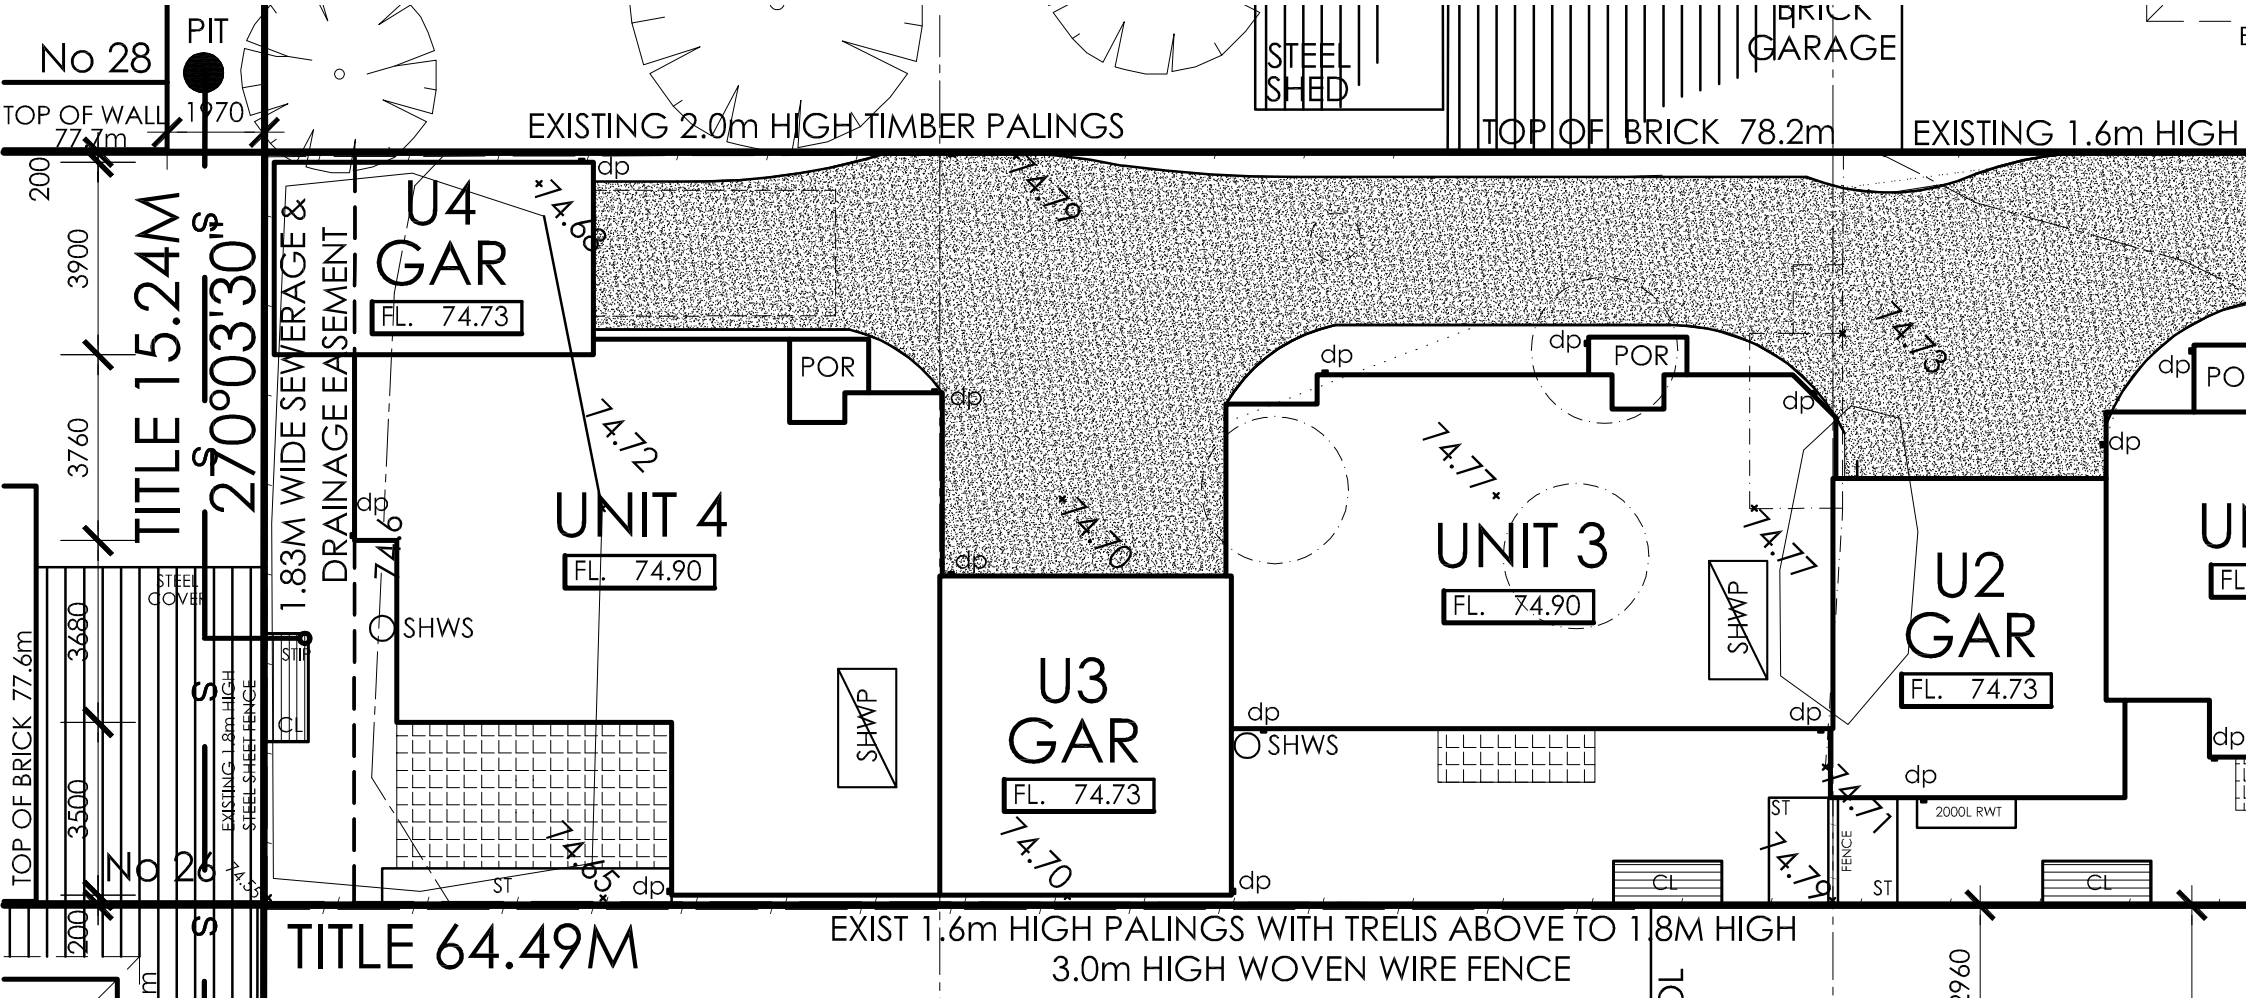
No 28
PIT
TOP OF WALL 77.7m
1070
EXISTING 2.0m HIGH TIMBER PALINGS
STEEL SHED
BRICK GARAGE
TOP OF BRICK 78.2m
EXISTING 1.6m HIGH
TITLE 15.24M
270°03'30"
1.83M WIDE SEWERAGE & DRAINAGE EASEMENT
U4 GAR
FL. 74.73
UNIT 4
FL. 74.90
U3 GAR
FL. 74.73
UNIT 3
FL. 74.90
U2 GAR
FL. 74.73
POR
SHWS
dp
CL
ST
FENCE
2000L RWT
STEEL COVER
EXISTING 1.8m HIGH STEEL SHEET FENCE
TOP OF BRICK 77.6m
No 26
TITLE 64.49M
EXIST 1.6m HIGH PALINGS WITH TRELIS ABOVE TO 1.8M HIGH
3.0m HIGH WOVEN WIRE FENCE
200
3900
3760
3680
3500
200