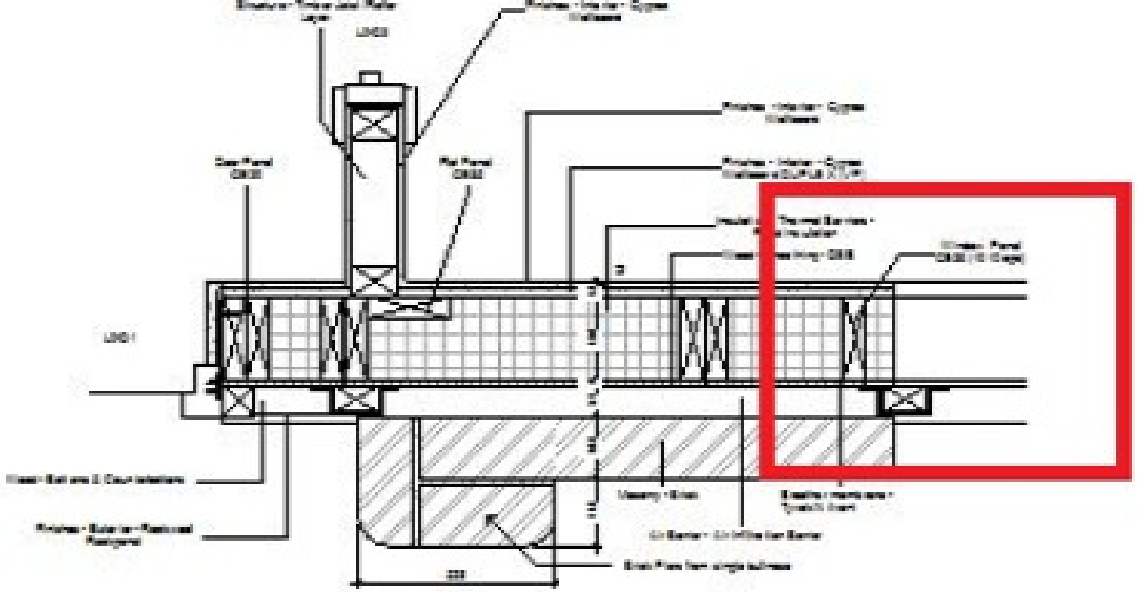

2 Plan Detail through Panel & Main Door

1 : 10

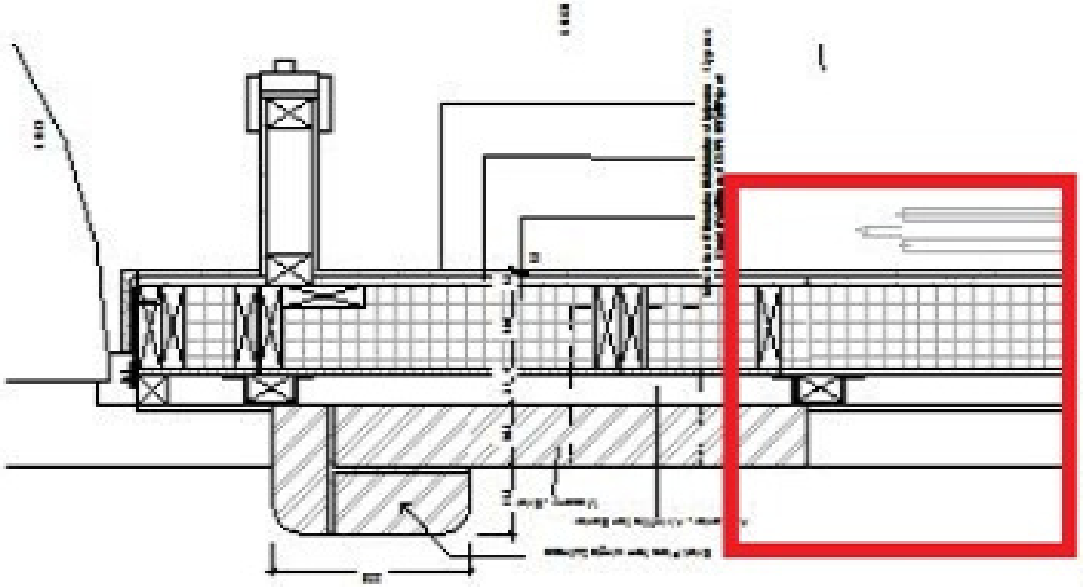

Section 6
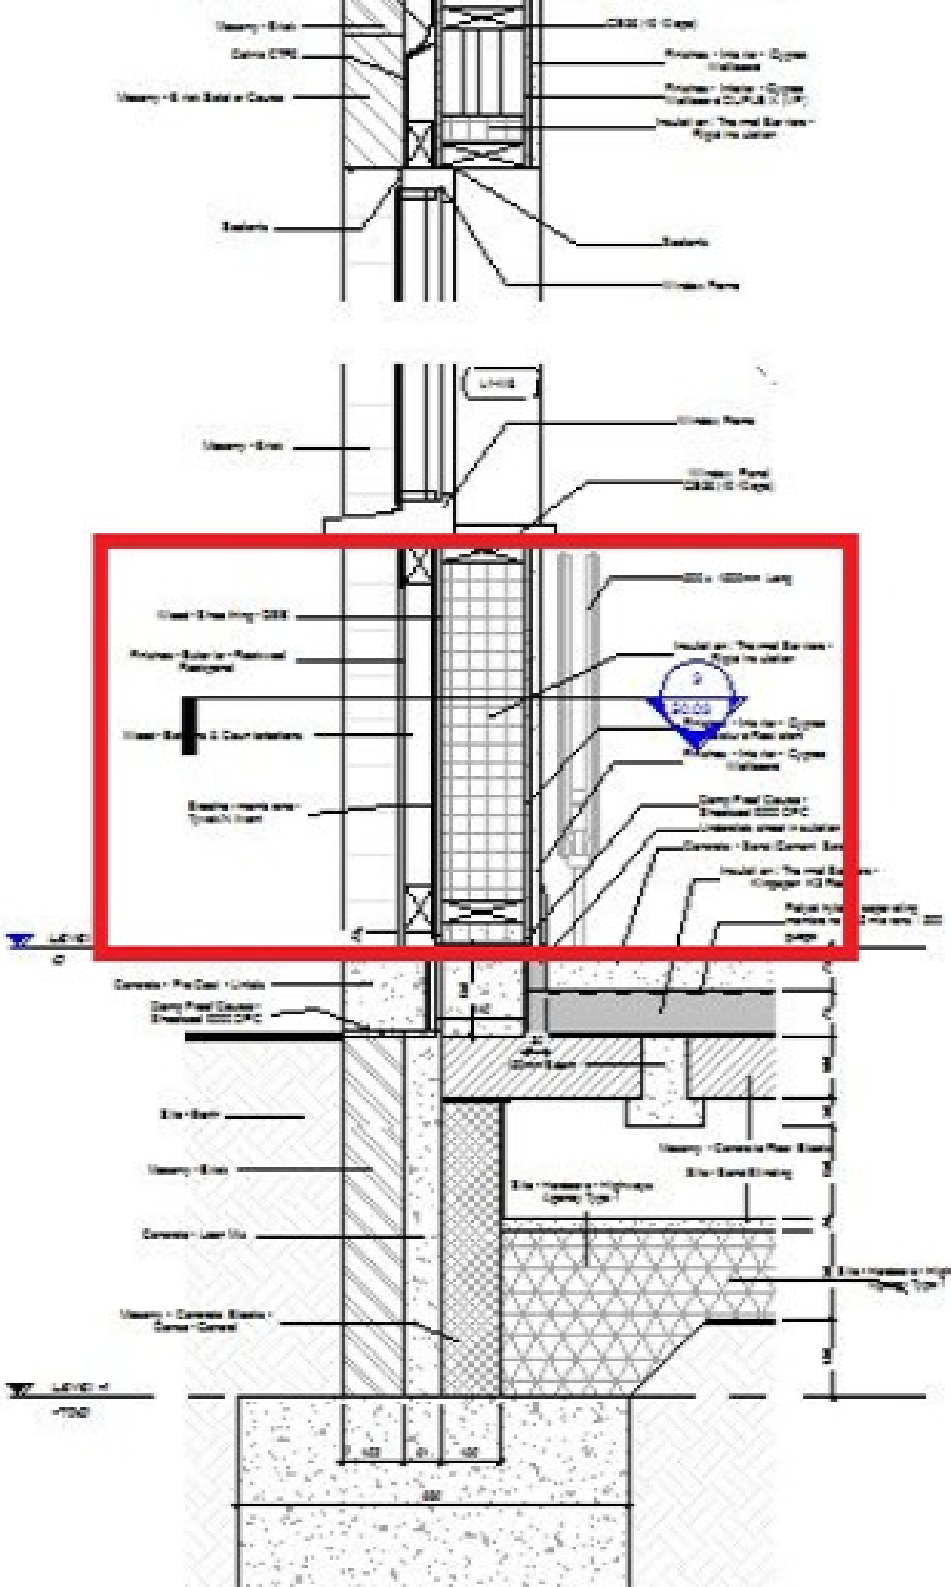
1 : 10