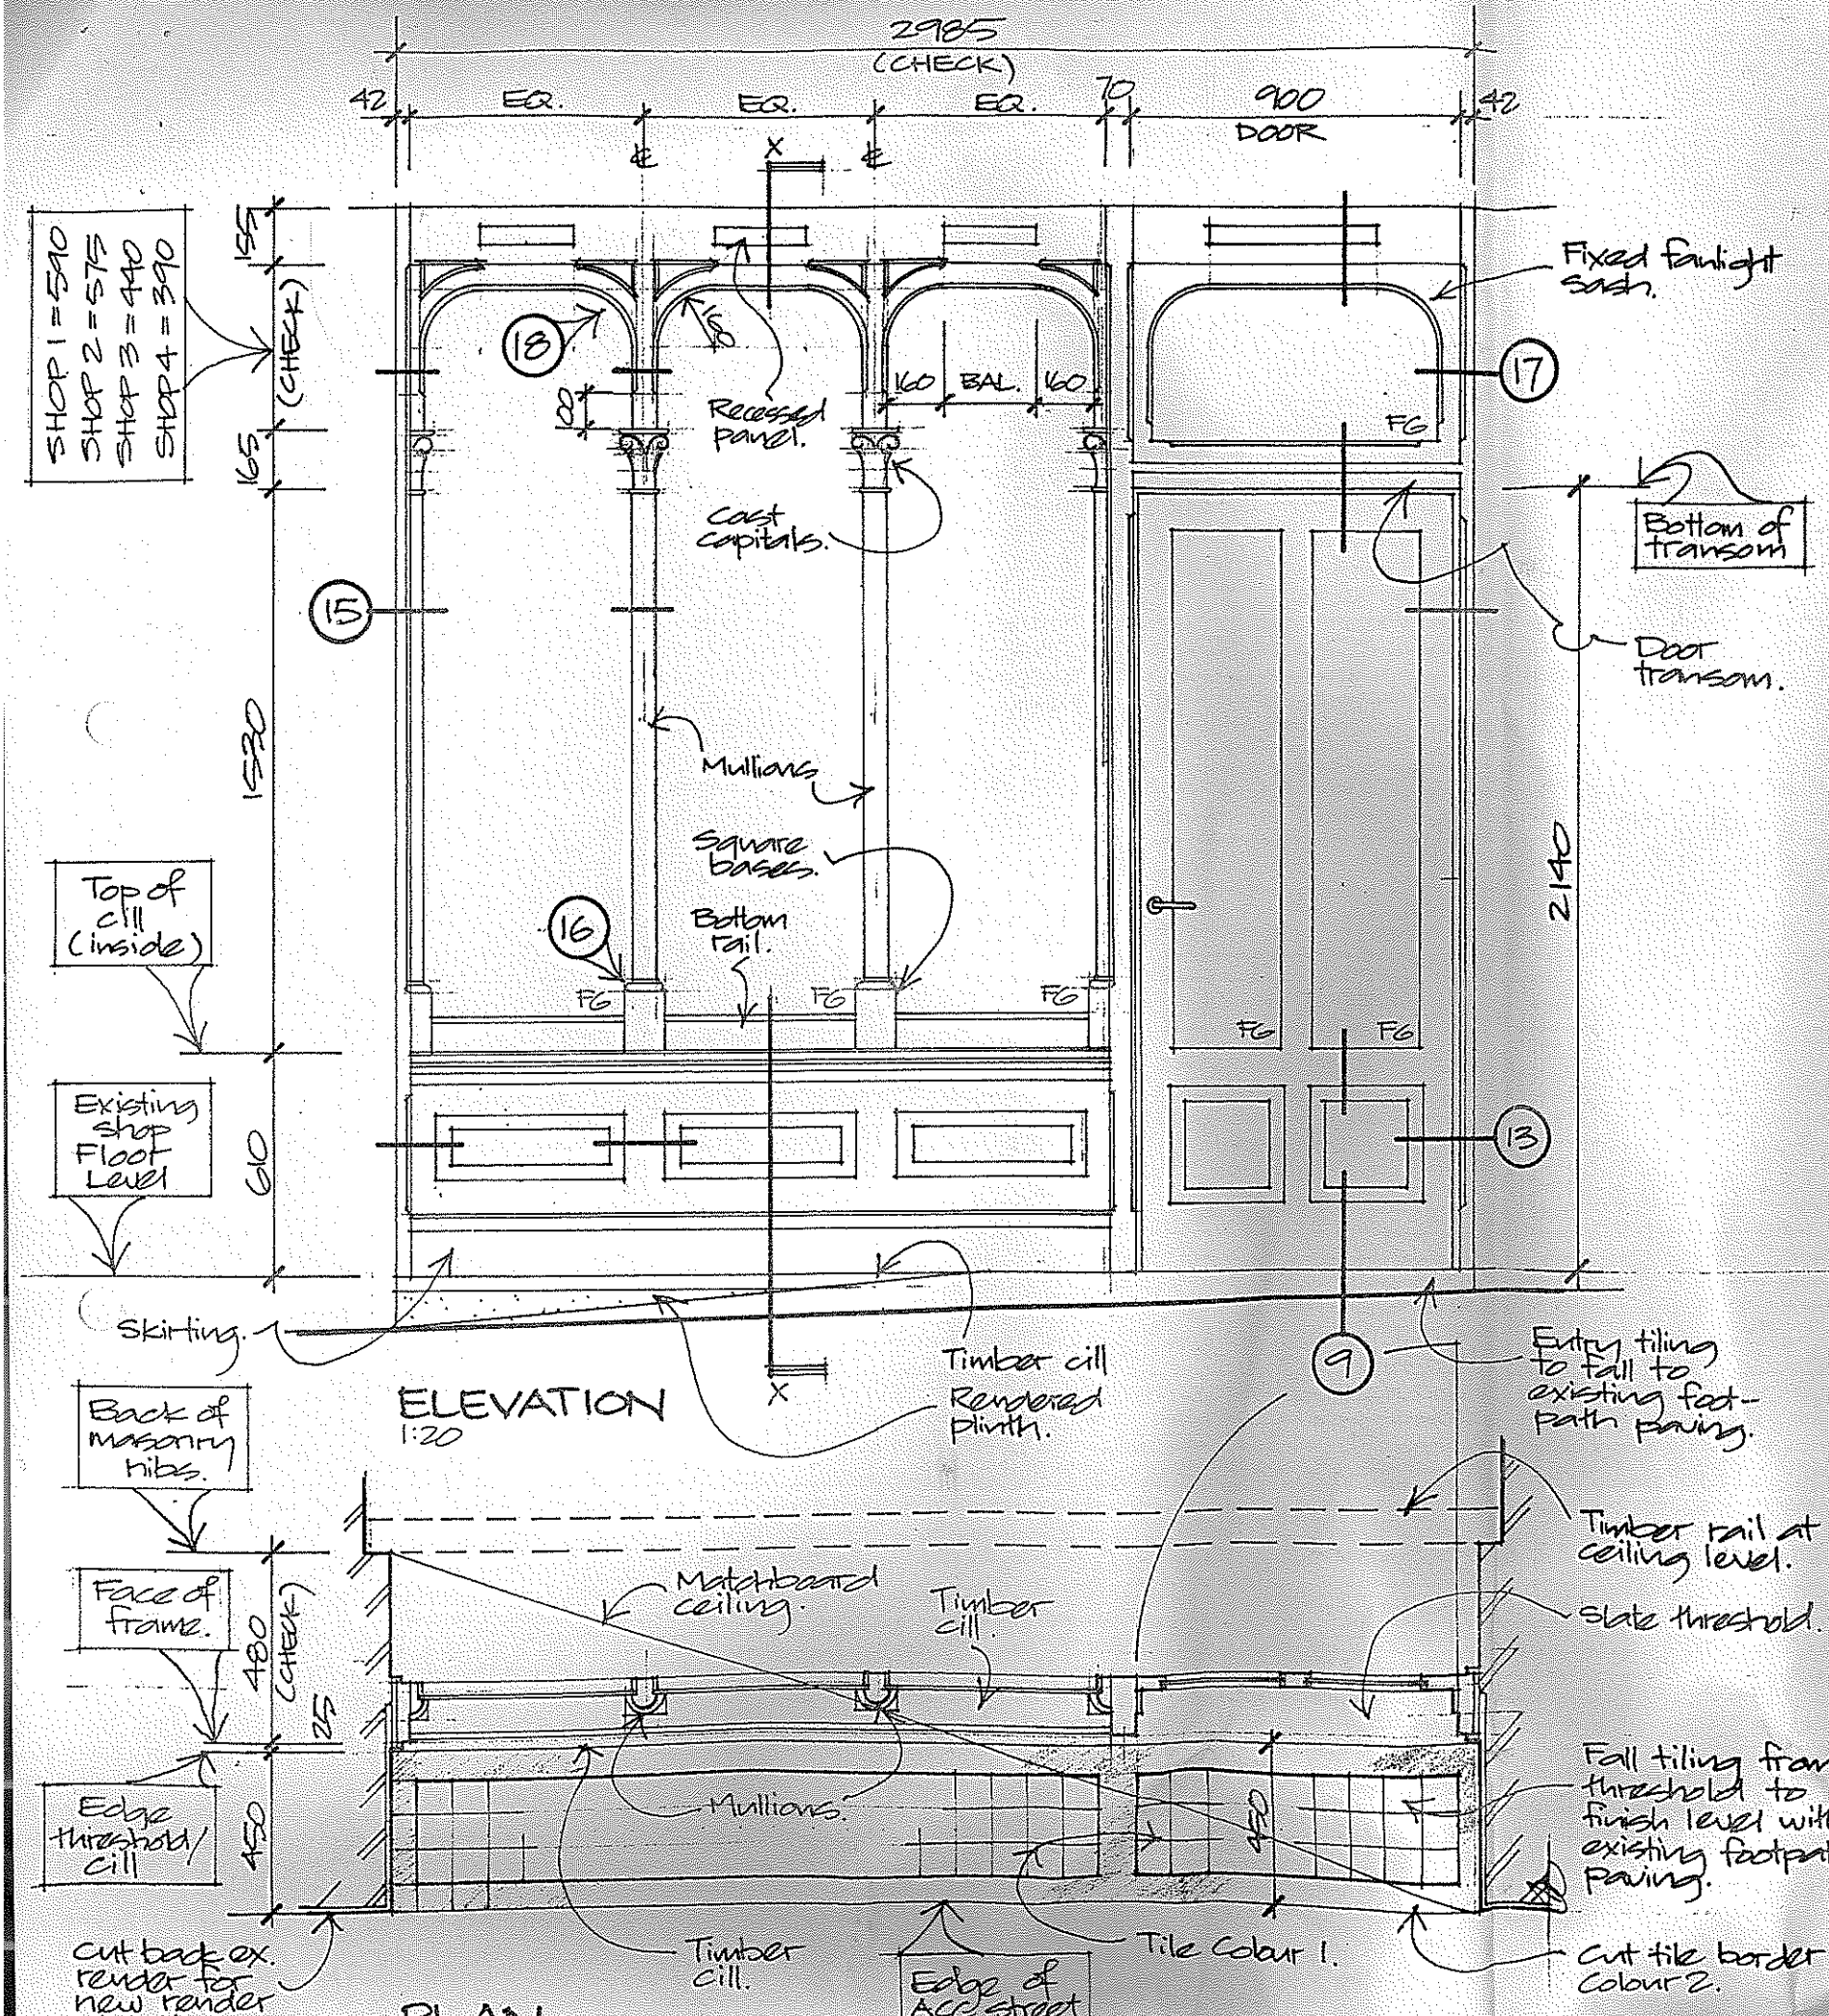

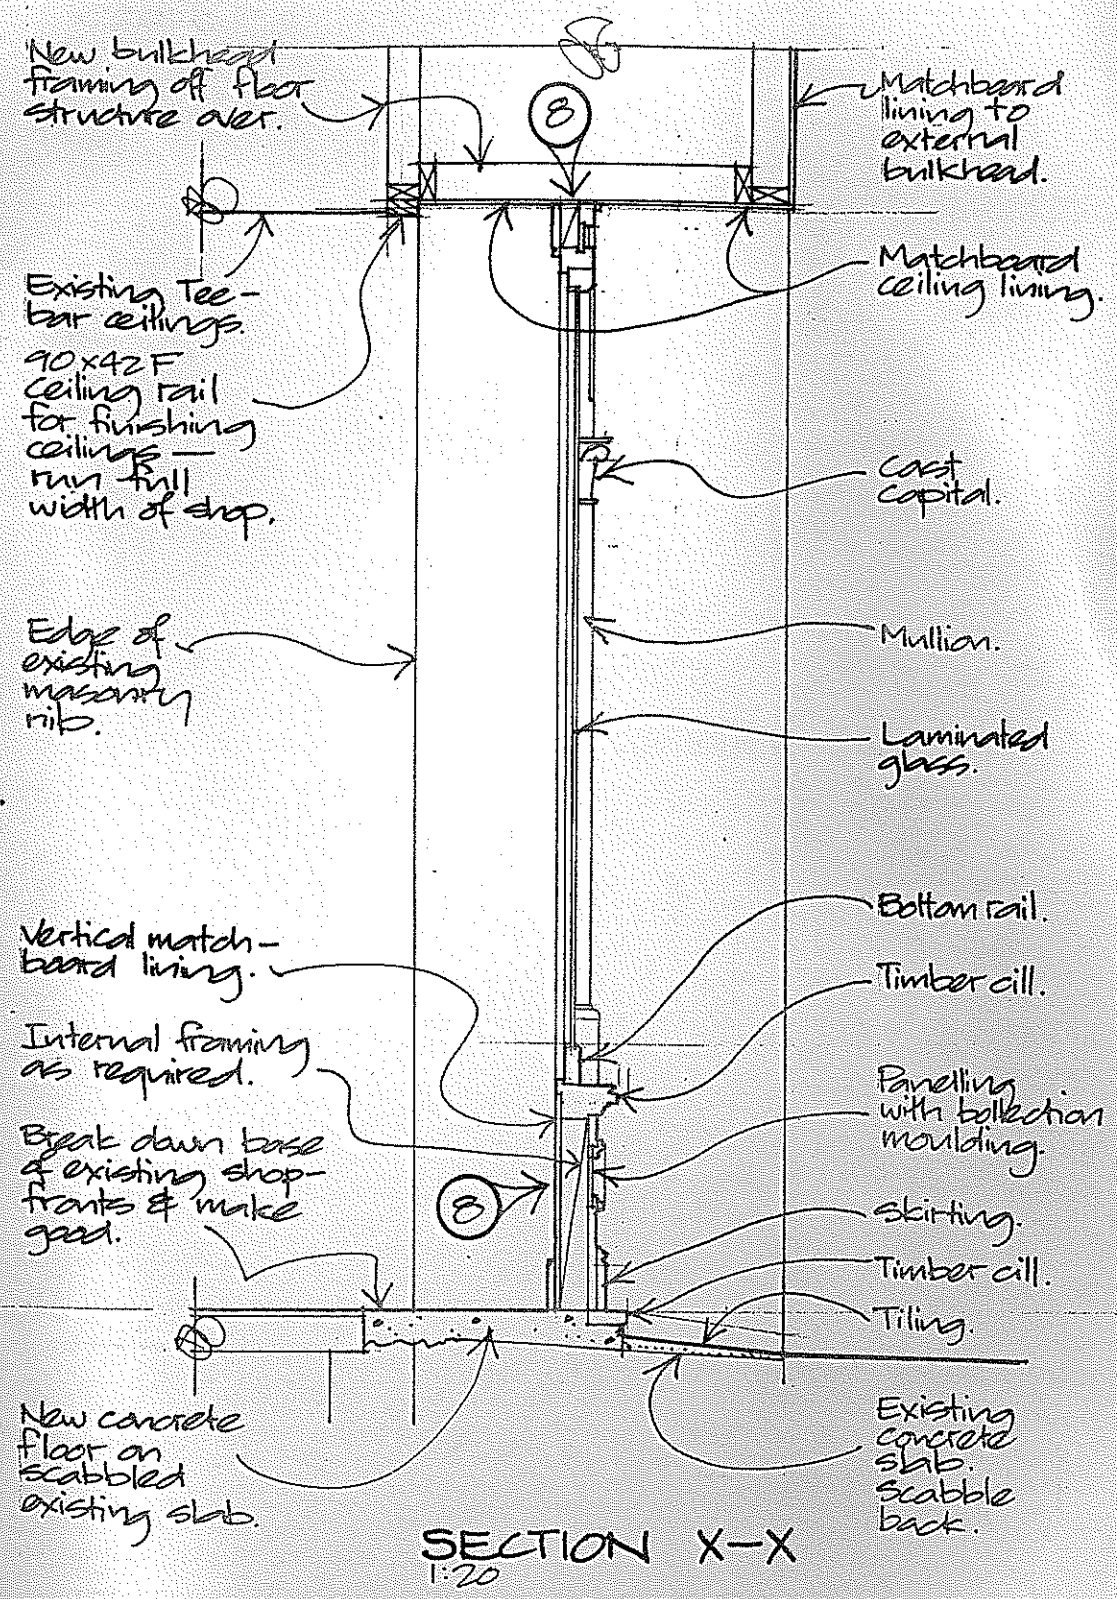

SHOPFRONTS

AMENDMENT A : 6/7/99 — Shopfront re-design.

LEIGH STREET DEVELOPMENT IPOH Ltd		
LEIGH CHAMBERS, 20-24 LEIGH STREET, ADELAIDE February 1999		
Phil Burton Design	Project No.9816	18A

Contractor shall verify all dimensions and levels on site prior to commencing work