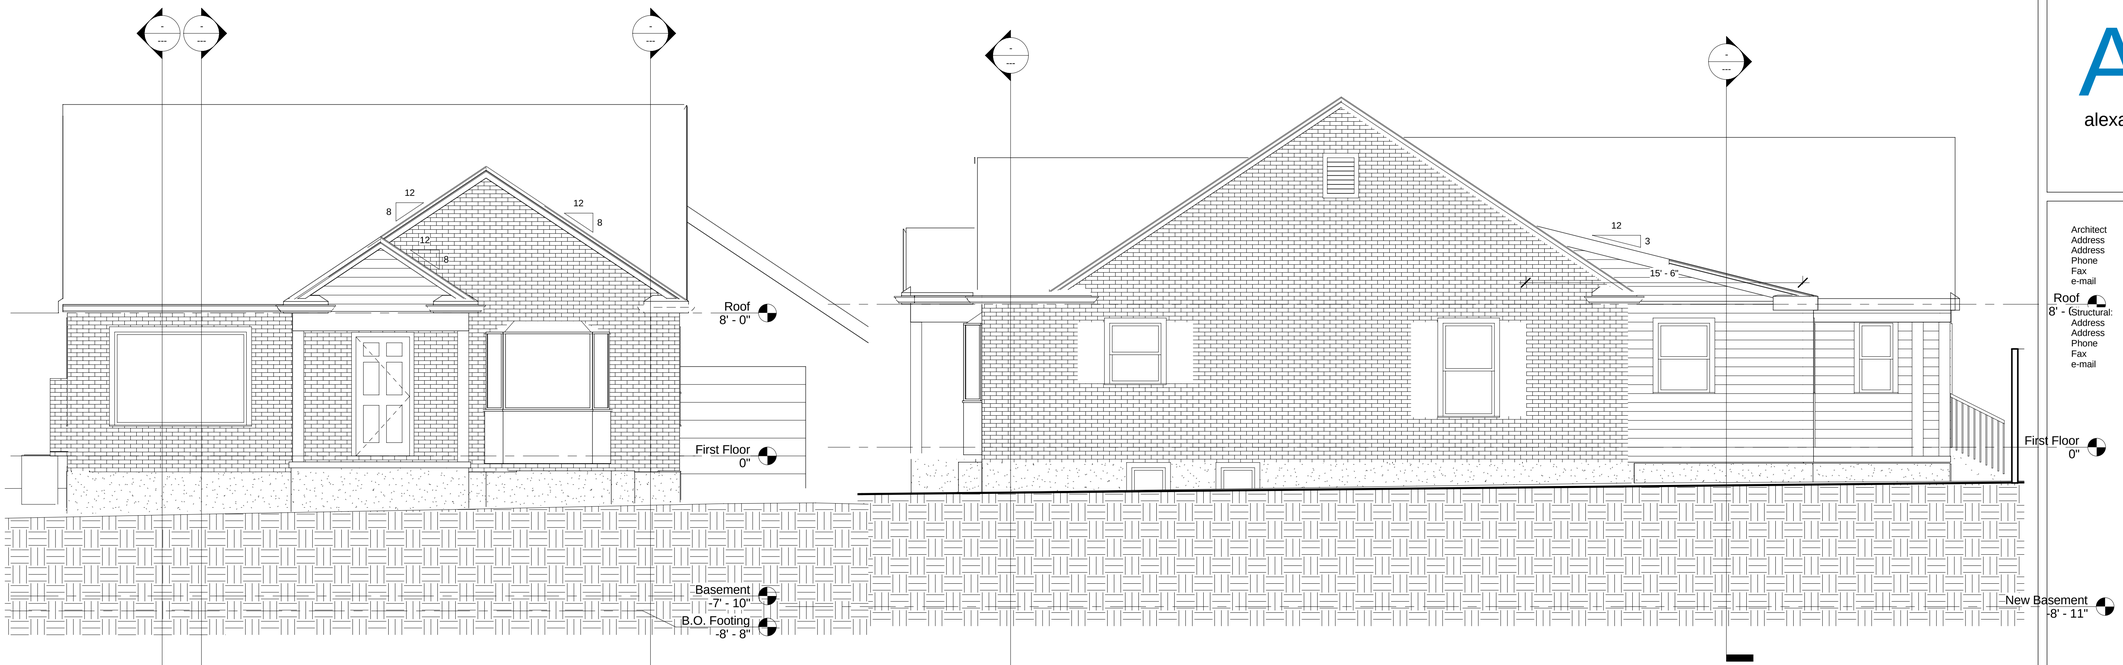

3 South
1/4" = 1'-0"

1 East
1/4" = 1'-0"

4 West
1/4" = 1'-0"

2 North
1/4" = 1'-0"

A+G

alexander + gibbs, Inc.

Architect	Alexander + Gibbs, Inc.
Address	2270 Emerson Avenue
Address	Salt Lake City, UT 84108
Phone	(801) 583-2626
Fax	(801 583-8432
e-mail	aandgarch@comcast.net
Structural:	Shen Engeneers, Inc.
Address	3335 S. 900 E, Suite 250
Address	Salt Lake City, UT 84106
Phone	(801) 466-2625
Fax	(801) 466-2656
e-mail	

No.	Description	Date

vanThiel - Garcia Addition

Elevations

Project number	1232
Date	Issue Date
Drawn by	Author
Checked by	Checker

A6

Scale 1/4" = 1'-0"

6/4/2009 10:01:29 AM