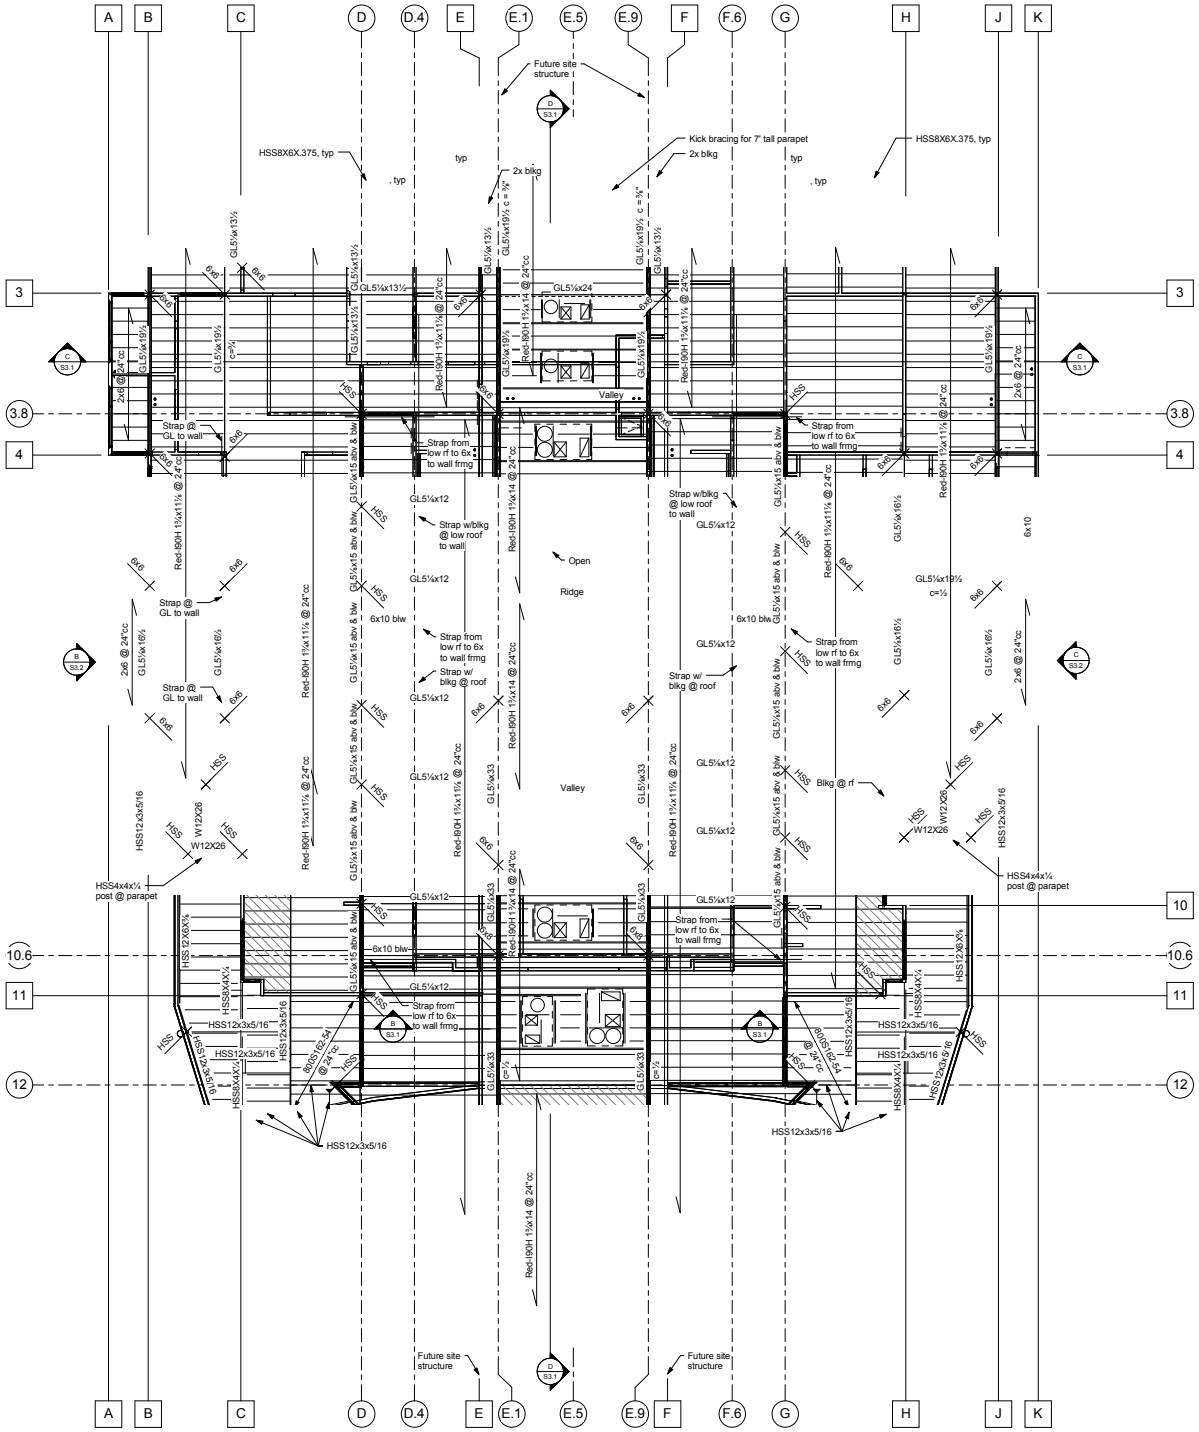

A
B
C
D
D.4
E
E.1
E.5
E.9
F
F.6
G
H
J
K
3
3.8
4
10
10.6
11
12
Future site structure
HSS8X6X.375, typ
typ
, typ
2x blkg
Kick bracing for 7' tall parapet
2x blkg
Valley
Open
Ridge
Strap @ GL to wall
Strap from low rf to 6x to wall frmg
Strap w/blkg @ low roof to wall
Strap w/ blkg @ roof
Blkg @ rf
6x10 blw
6x10
HSS4x4x¼ post @ parapet
HSS12x3x5/16
W12X26
HSS12X6X¾
HSS8X4X¼
Red-I90H 1¾x11¾ @ 24"cc
Red-I90H 1¾x14 @ 24"cc
GL5¼x12
GL5¼x24
GL5¼x33
GL5¼x16½
GL5¼x19½
GL5¼x13½
2x6 @ 24"cc
6x6
HSS