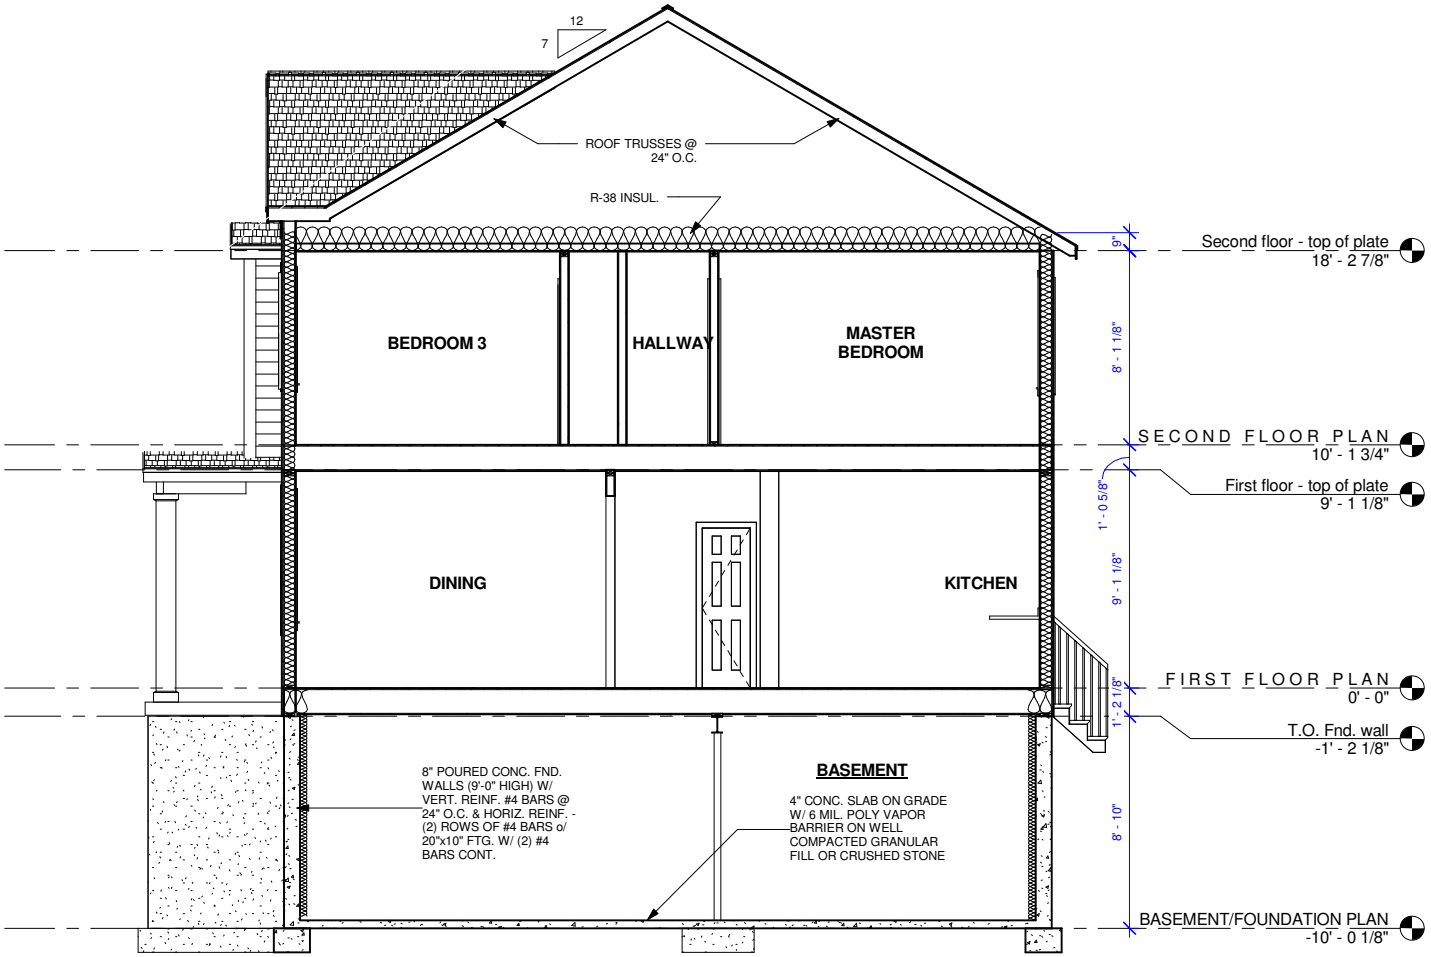
12
7
ROOF TRUSSES @
24" O.C.
R-38 INSUL.
BEDROOM 3
HALLWAY
MASTER
BEDROOM
DINING
KITCHEN
BASEMENT
8" POURED CONC. FND.
WALLS (9'-0" HIGH) W/
VERT. REINF. #4 BARS @
24" O.C. & HORIZ. REINF. -
(2) ROWS OF #4 BARS o/
20"x10" FTG. W/ (2) #4
BARS CONT.
4" CONC. SLAB ON GRADE
W/ 6 MIL. POLY VAPOR
BARRIER ON WELL
COMPACTED GRANULAR
FILL OR CRUSHED STONE
9"
8' - 1 1/8"
1' - 0 5/8"
9' - 1 1/8"
1' - 2 1/8"
8' - 10"
Second floor - top of plate
18' - 2 7/8"
SECOND FLOOR PLAN
10' - 1 3/4"
First floor - top of plate
9' - 1 1/8"
FIRST FLOOR PLAN
0' - 0"
T.O. Fnd. wall
-1' - 2 1/8"
BASEMENT/FOUNDATION PLAN
-10' - 0 1/8"