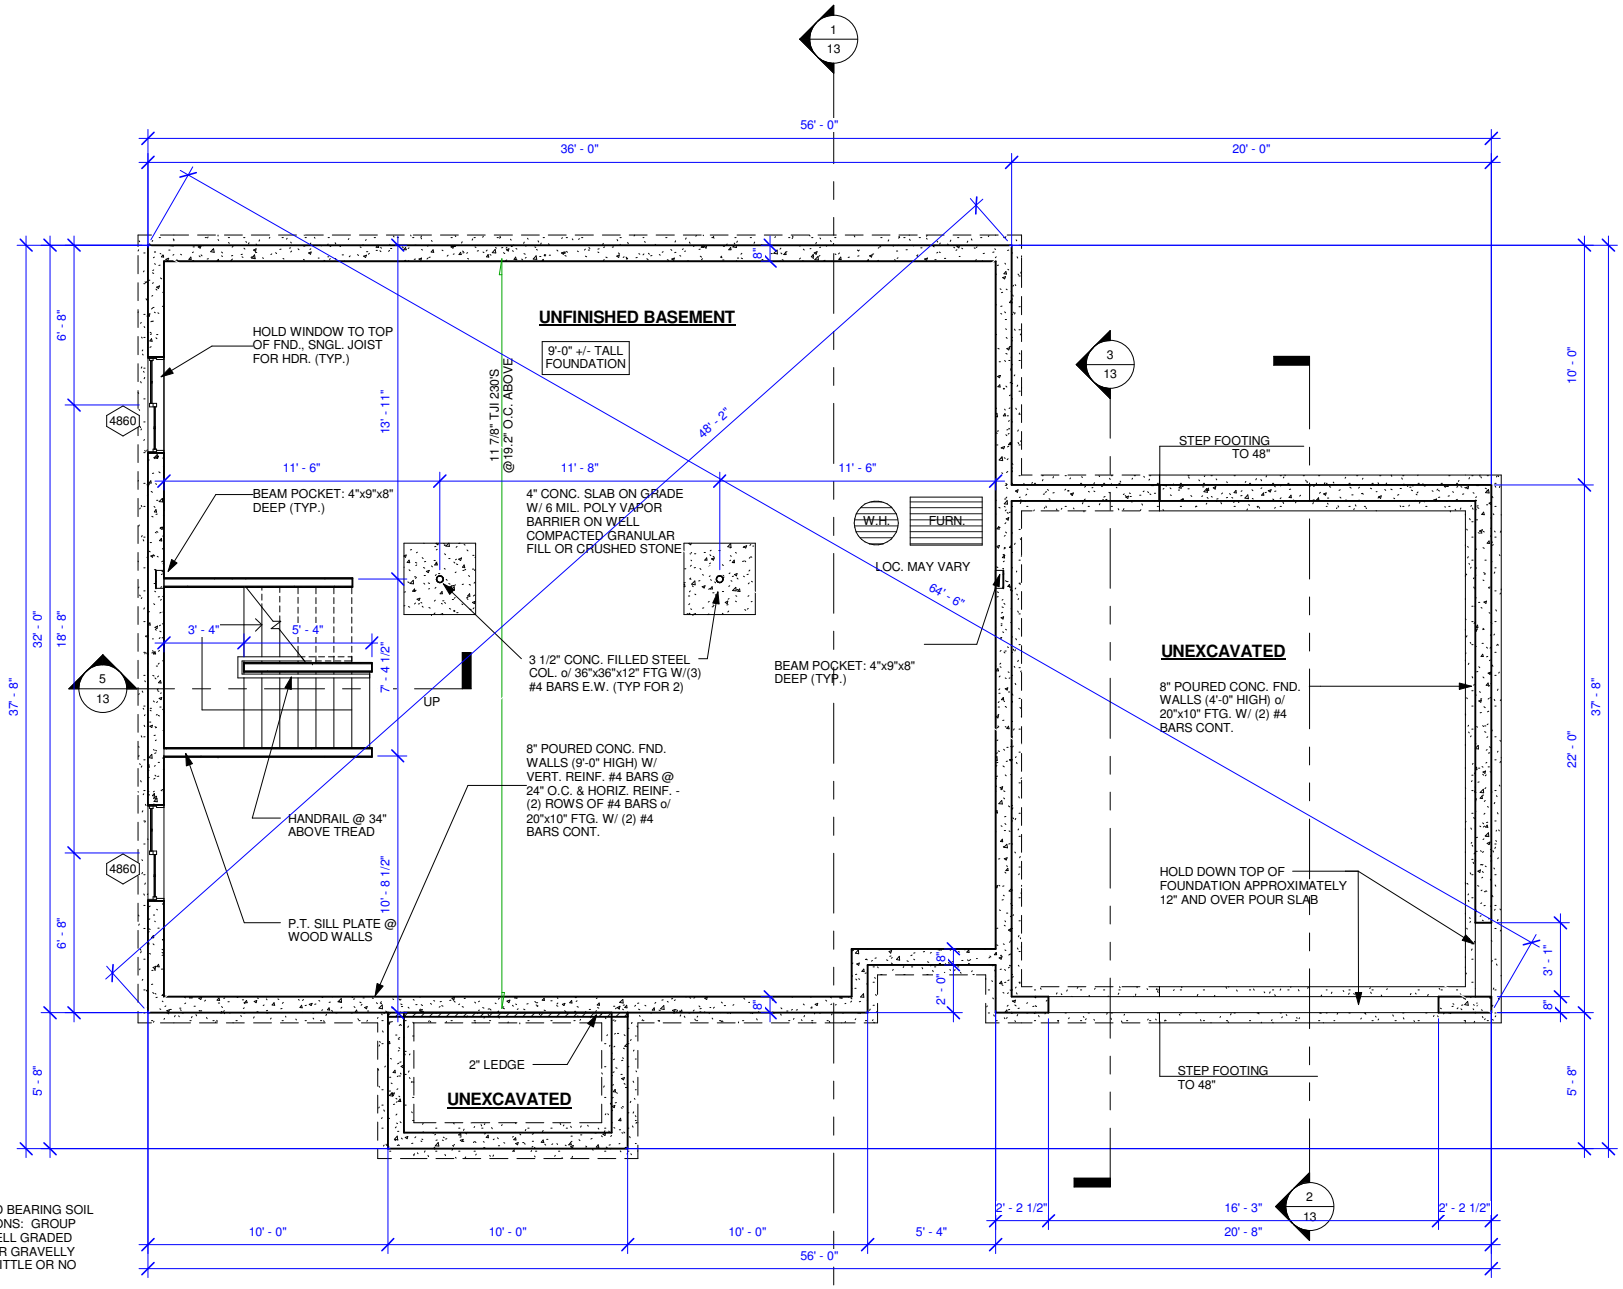

ASSUMED BEARING SOIL CONDITIONS: GROUP 1-SW (WELL GRADED SANDS OR GRAVELLY SANDS, LITTLE OR NO FINES)