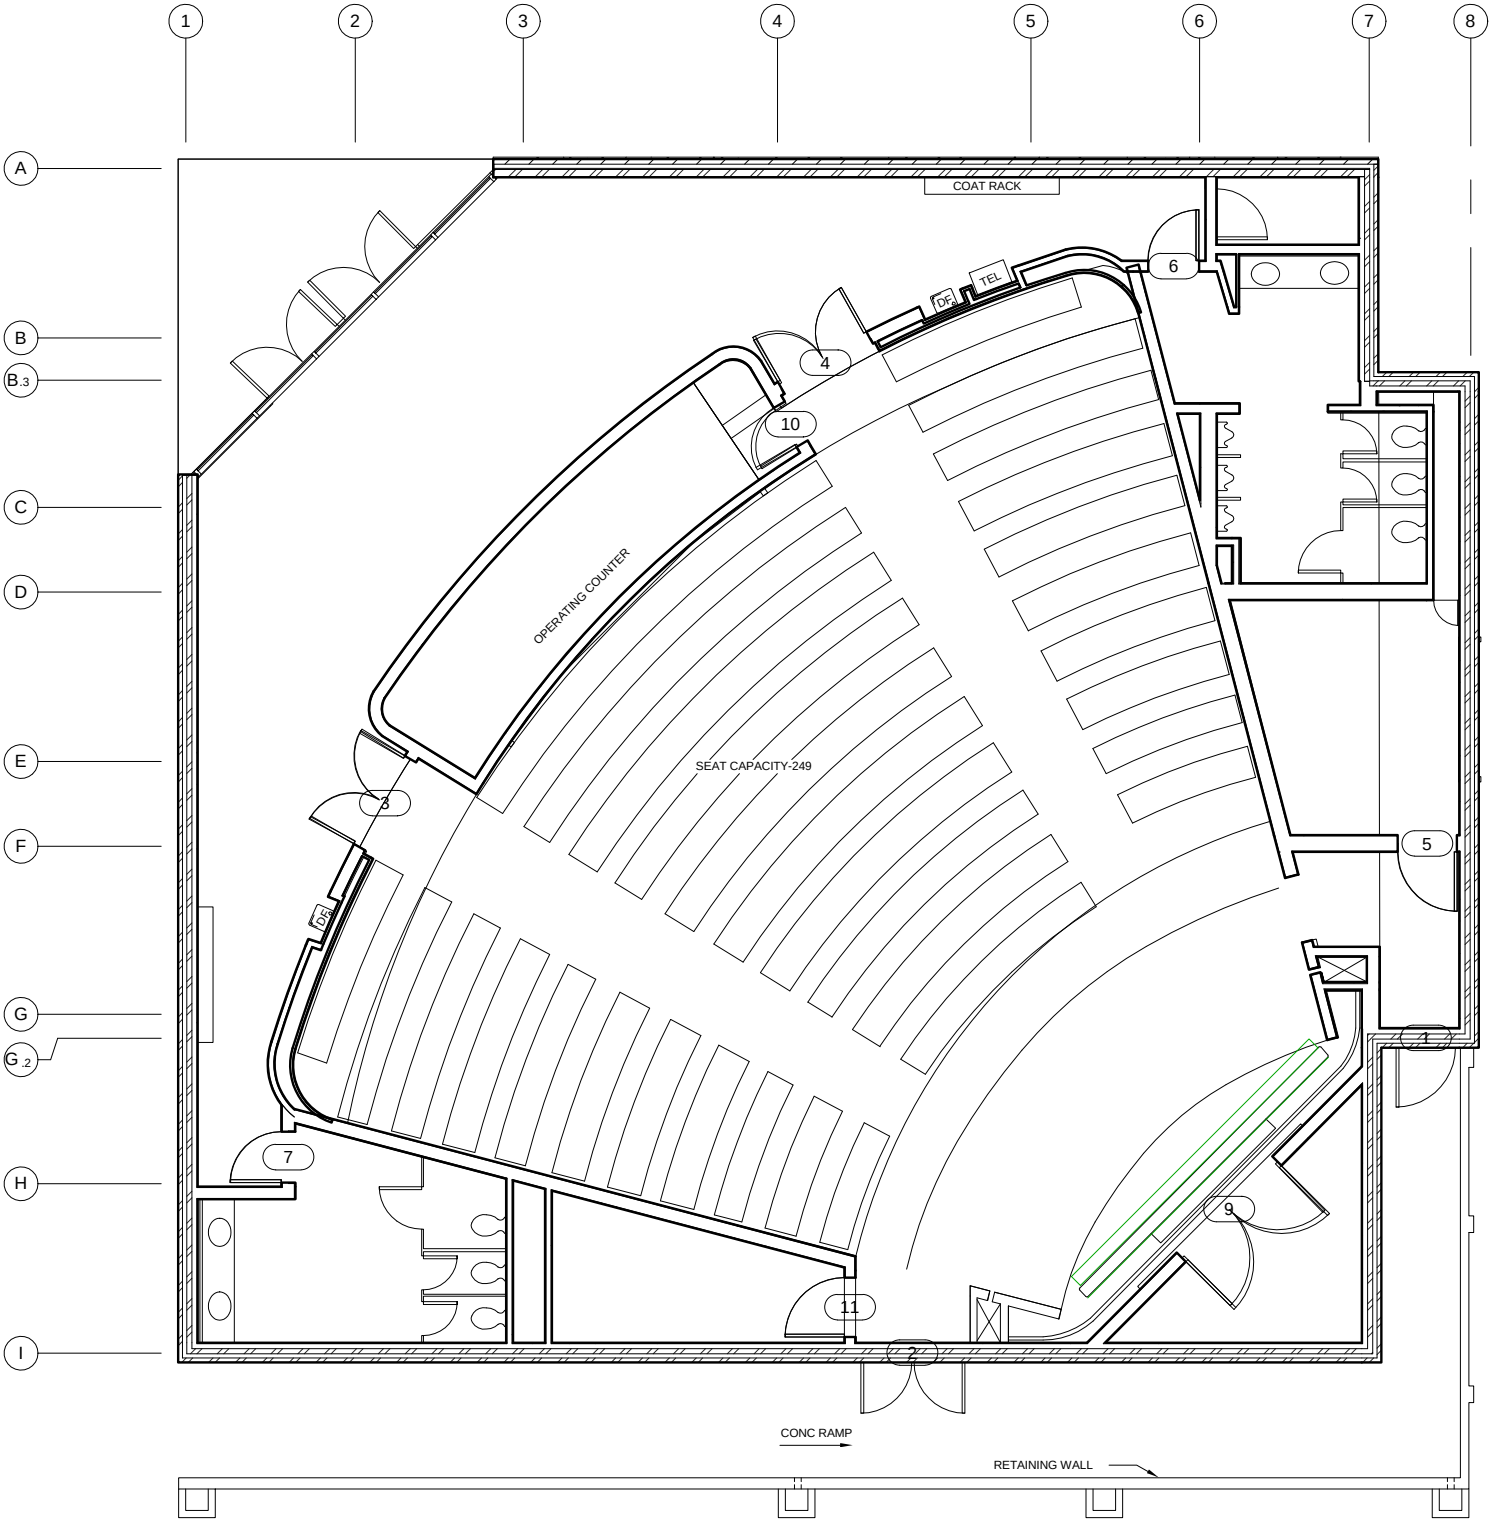
1
2
3
4
5
6
7
8
A
B
B.3
C
D
E
F
G
G.2
H
I
COAT RACK
TEL
DF
OPERATING COUNTER
SEAT CAPACITY-249
CONC RAMP
RETAINING WALL